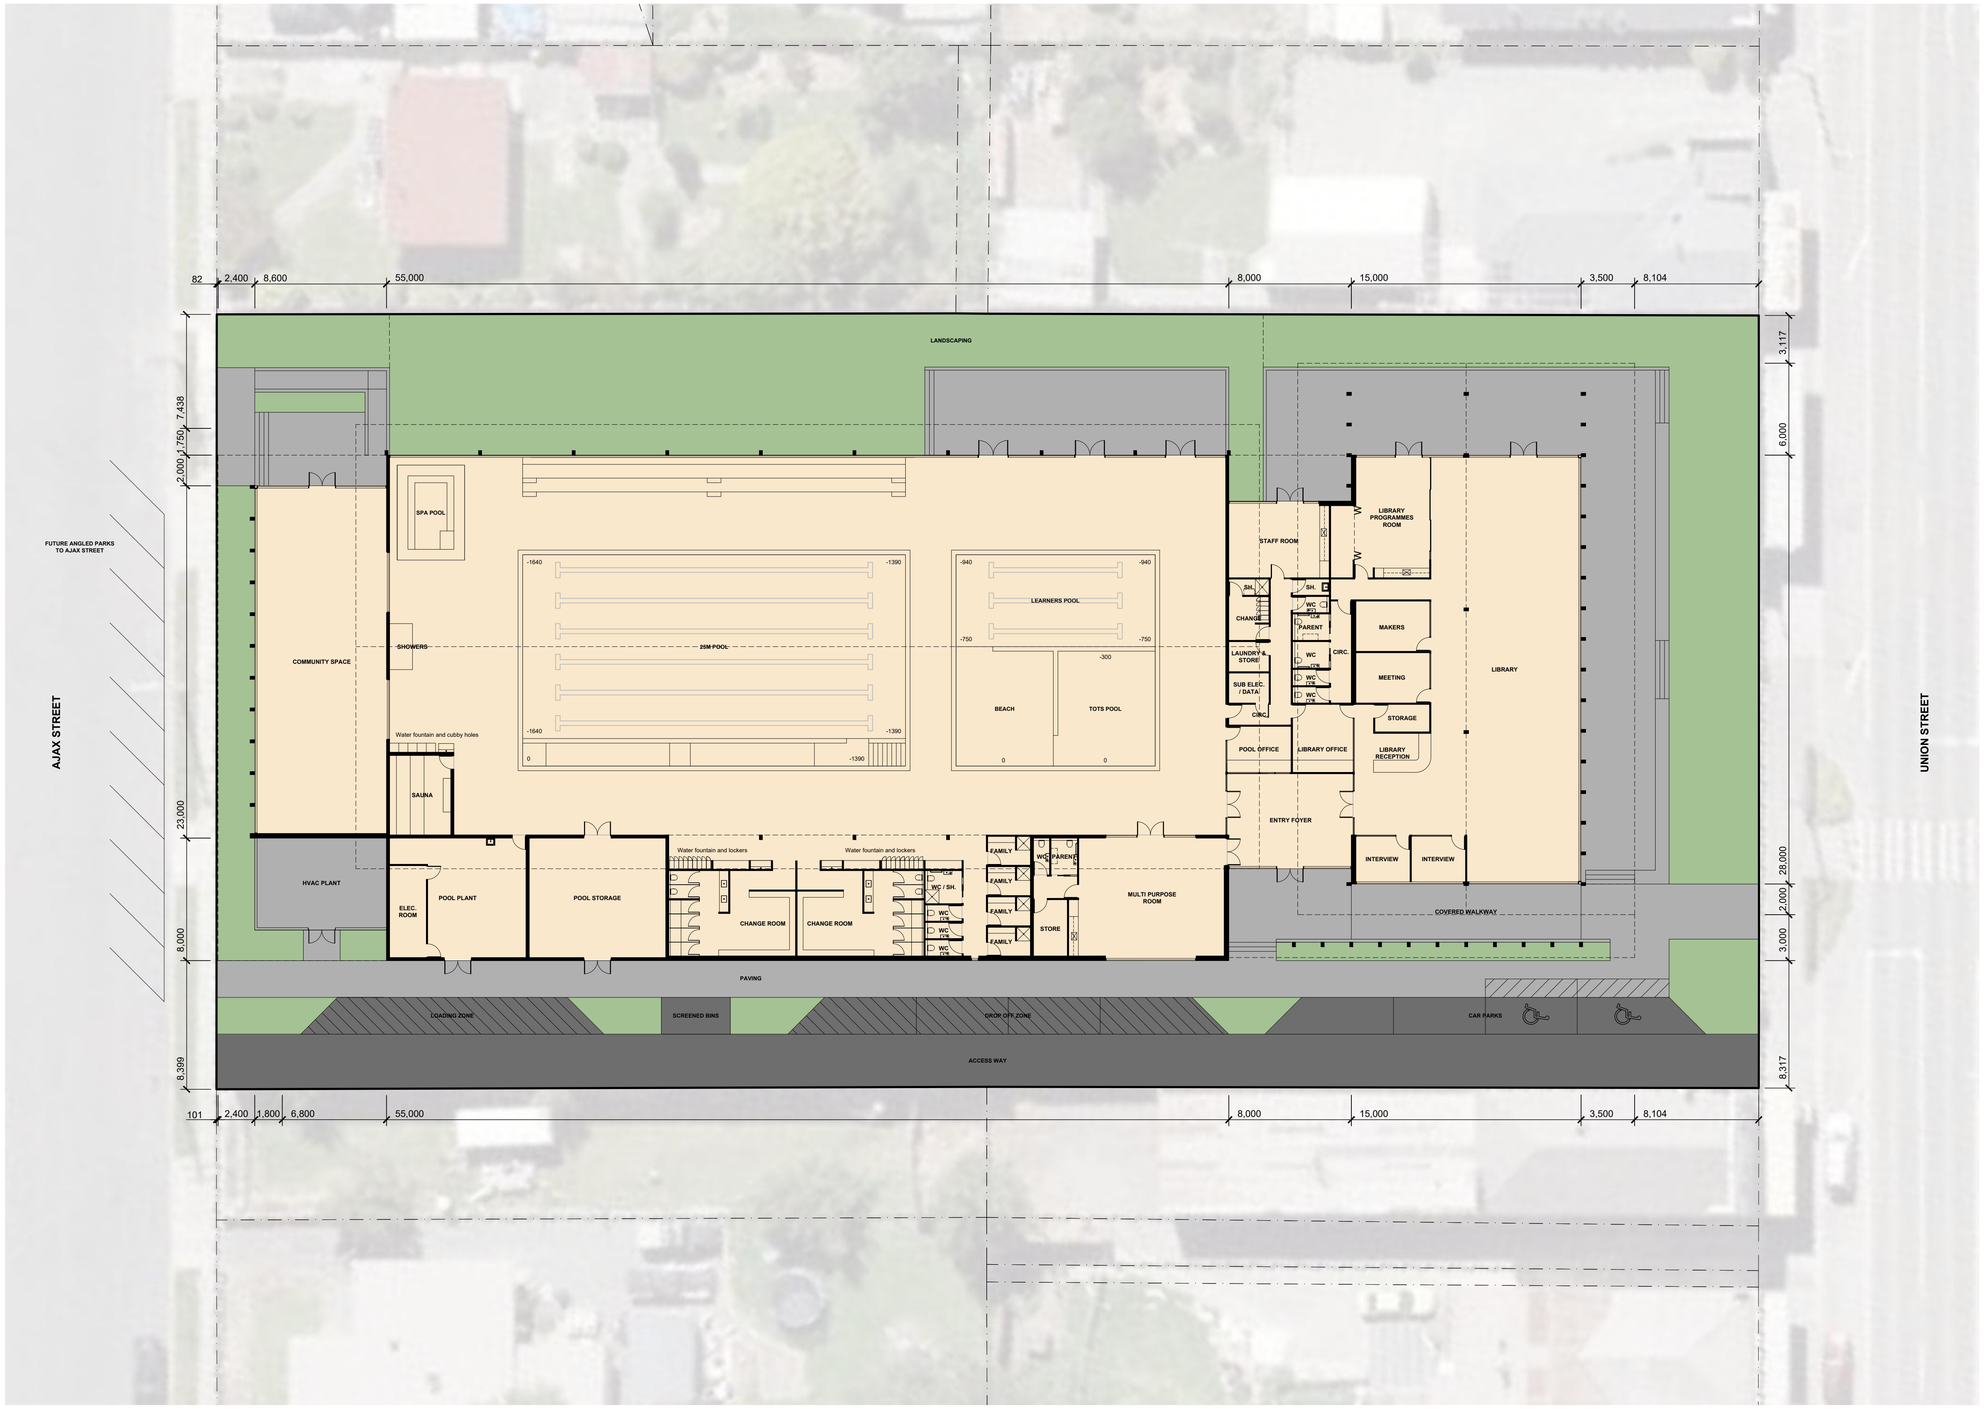

Site Plan

Scale 1:200 @ A1
2018-003

1H

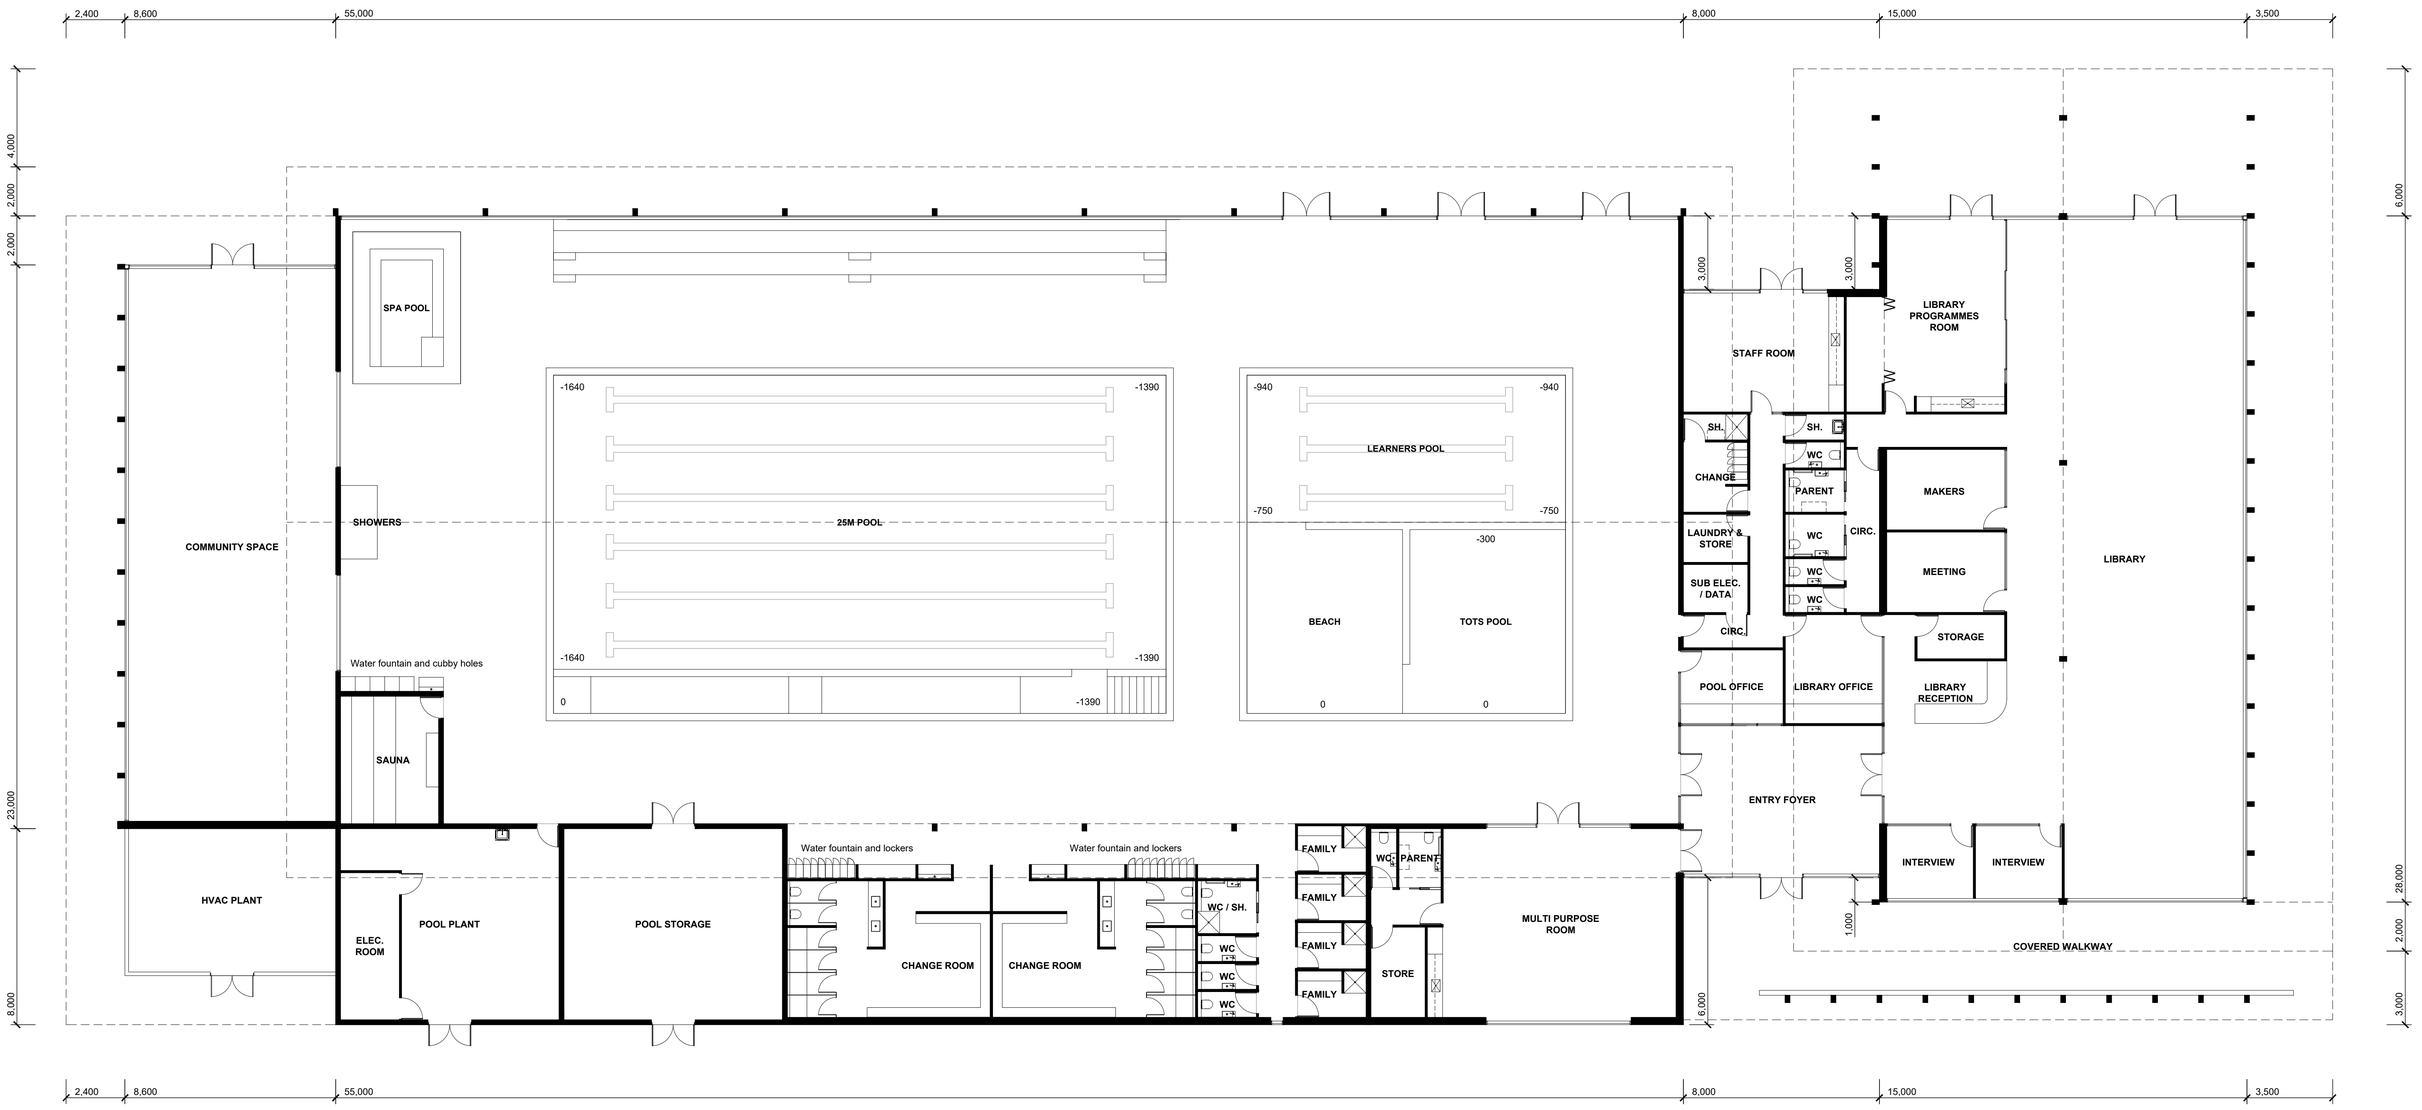

Floor Plan

Scale 1:125 @ A1
2018-003

2H

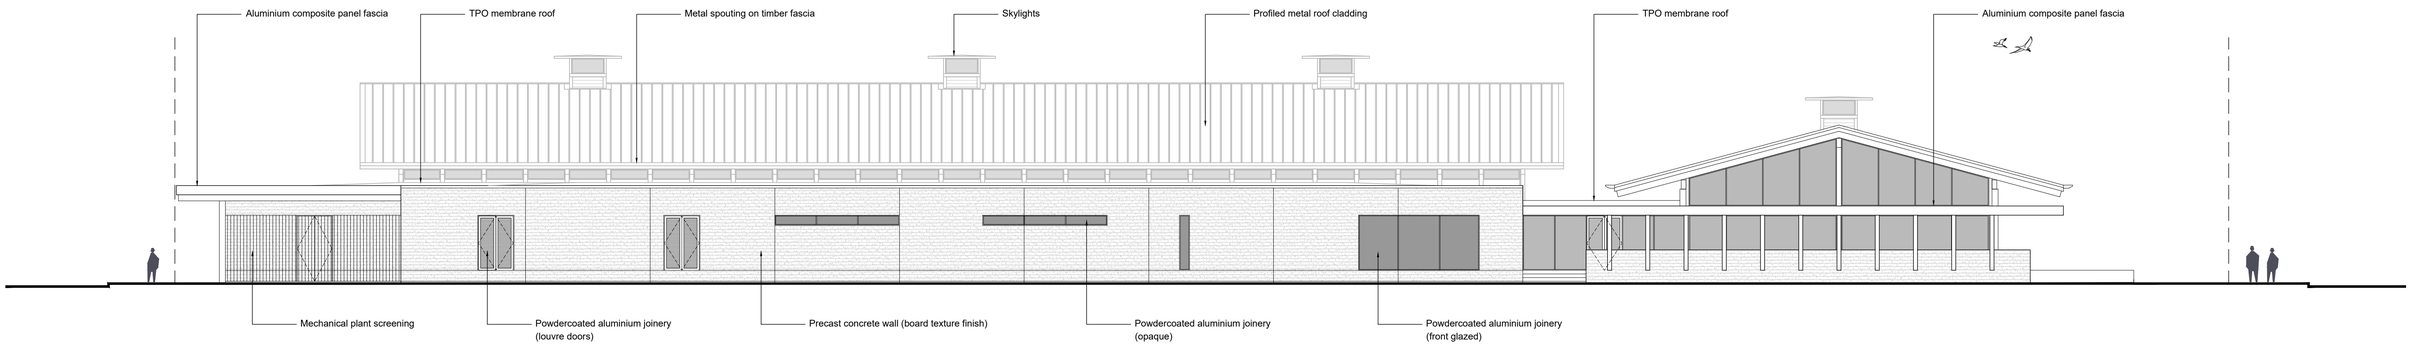

South-West Elevation
Scale 1:150 @ A1

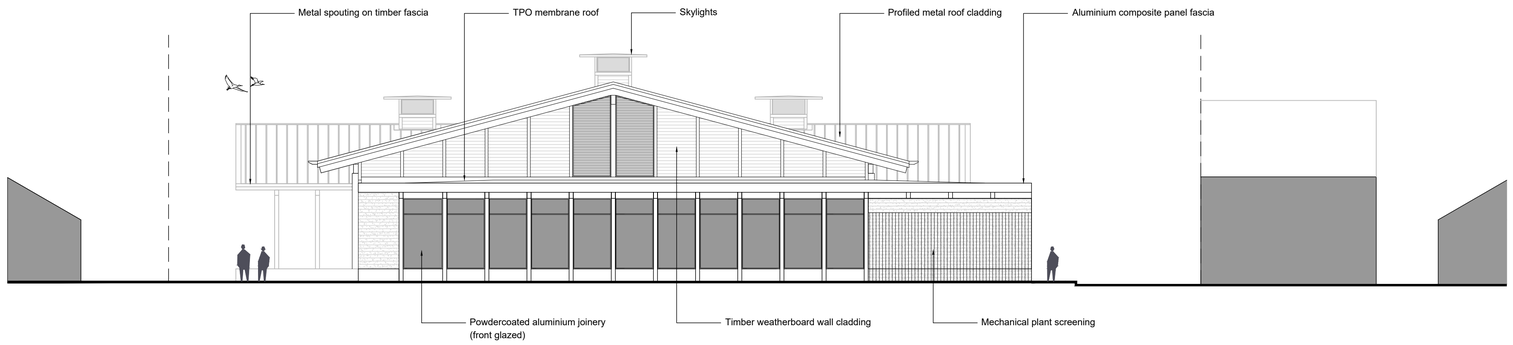

North-West Elevation
Scale 1:150 @ A1

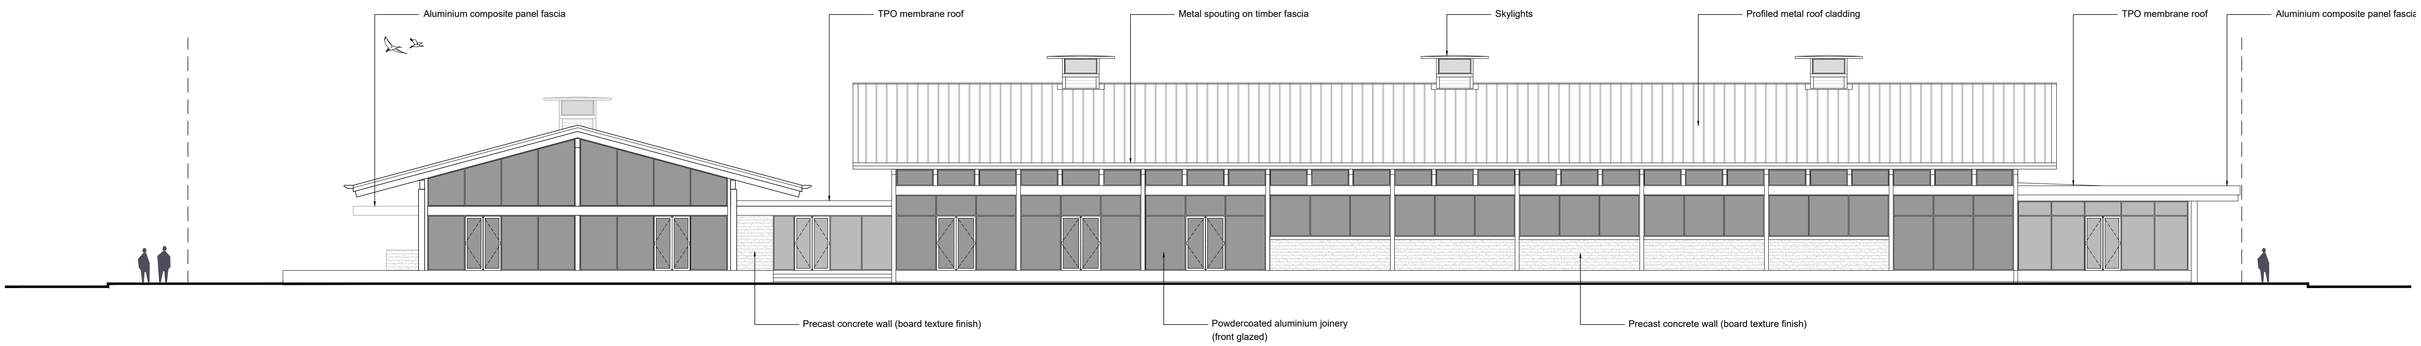

South-West Elevation
Scale 1:150 @ A1

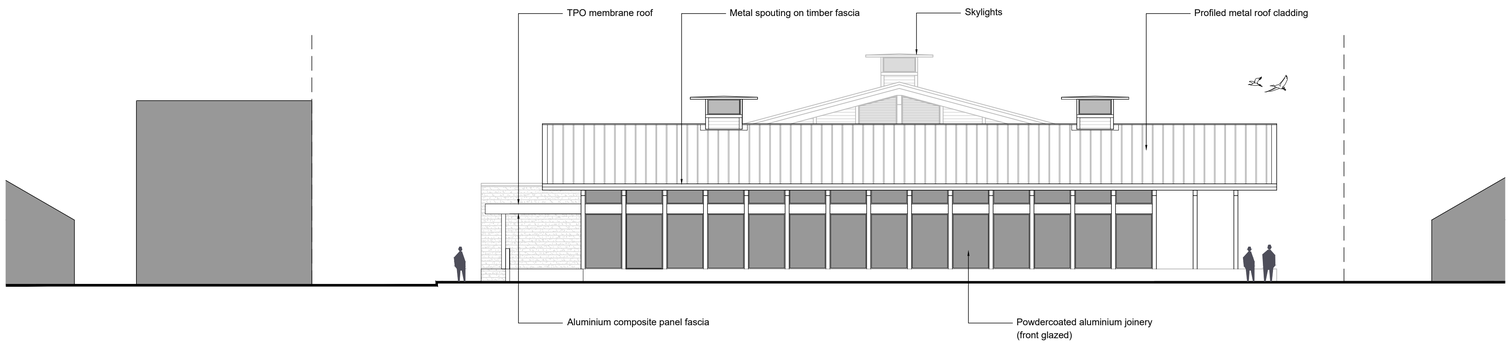

North-West Elevation
Scale 1:150 @ A1

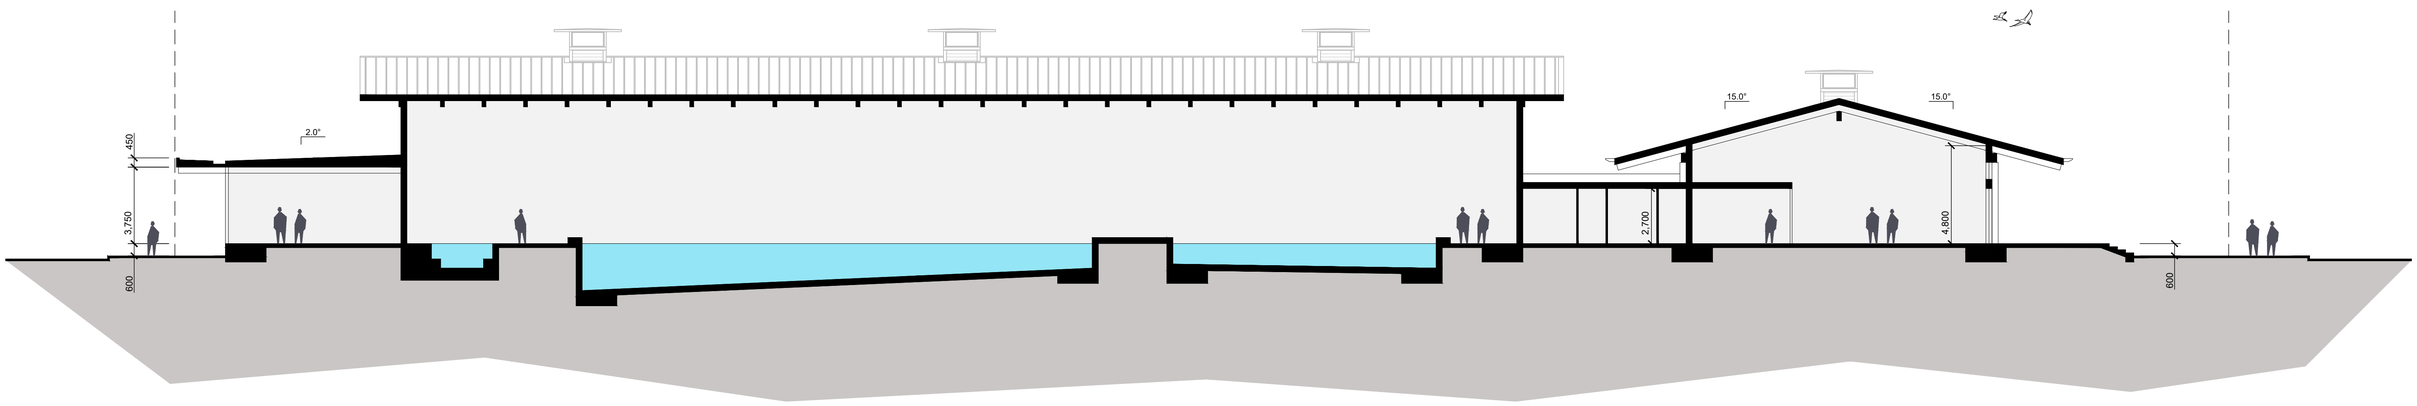

Long Section - Service Centre & Pool
Scale 1:150 @ A1

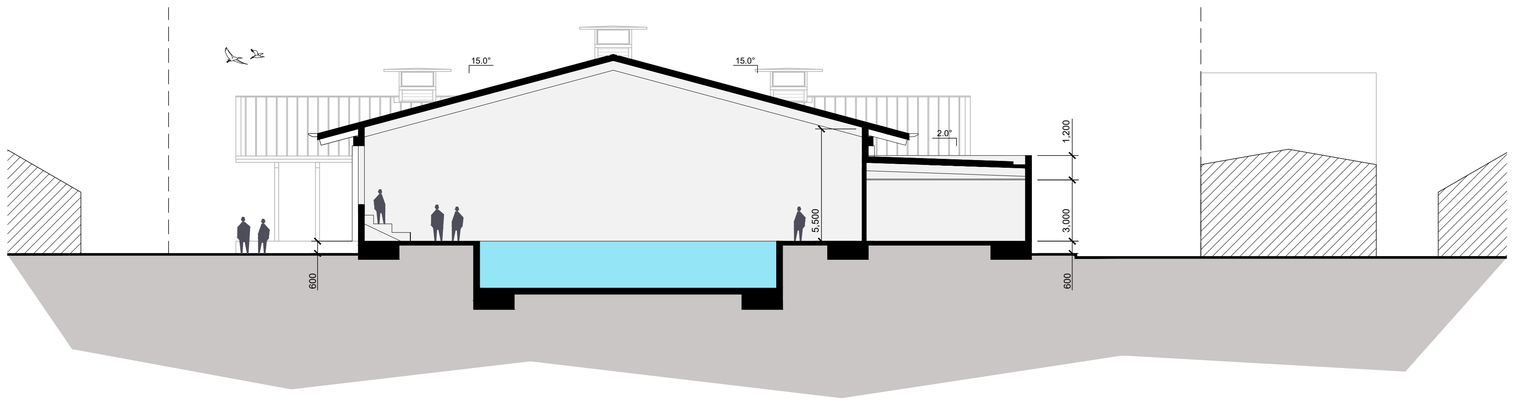

Cross Section - Pool
Scale 1:150 @ A1

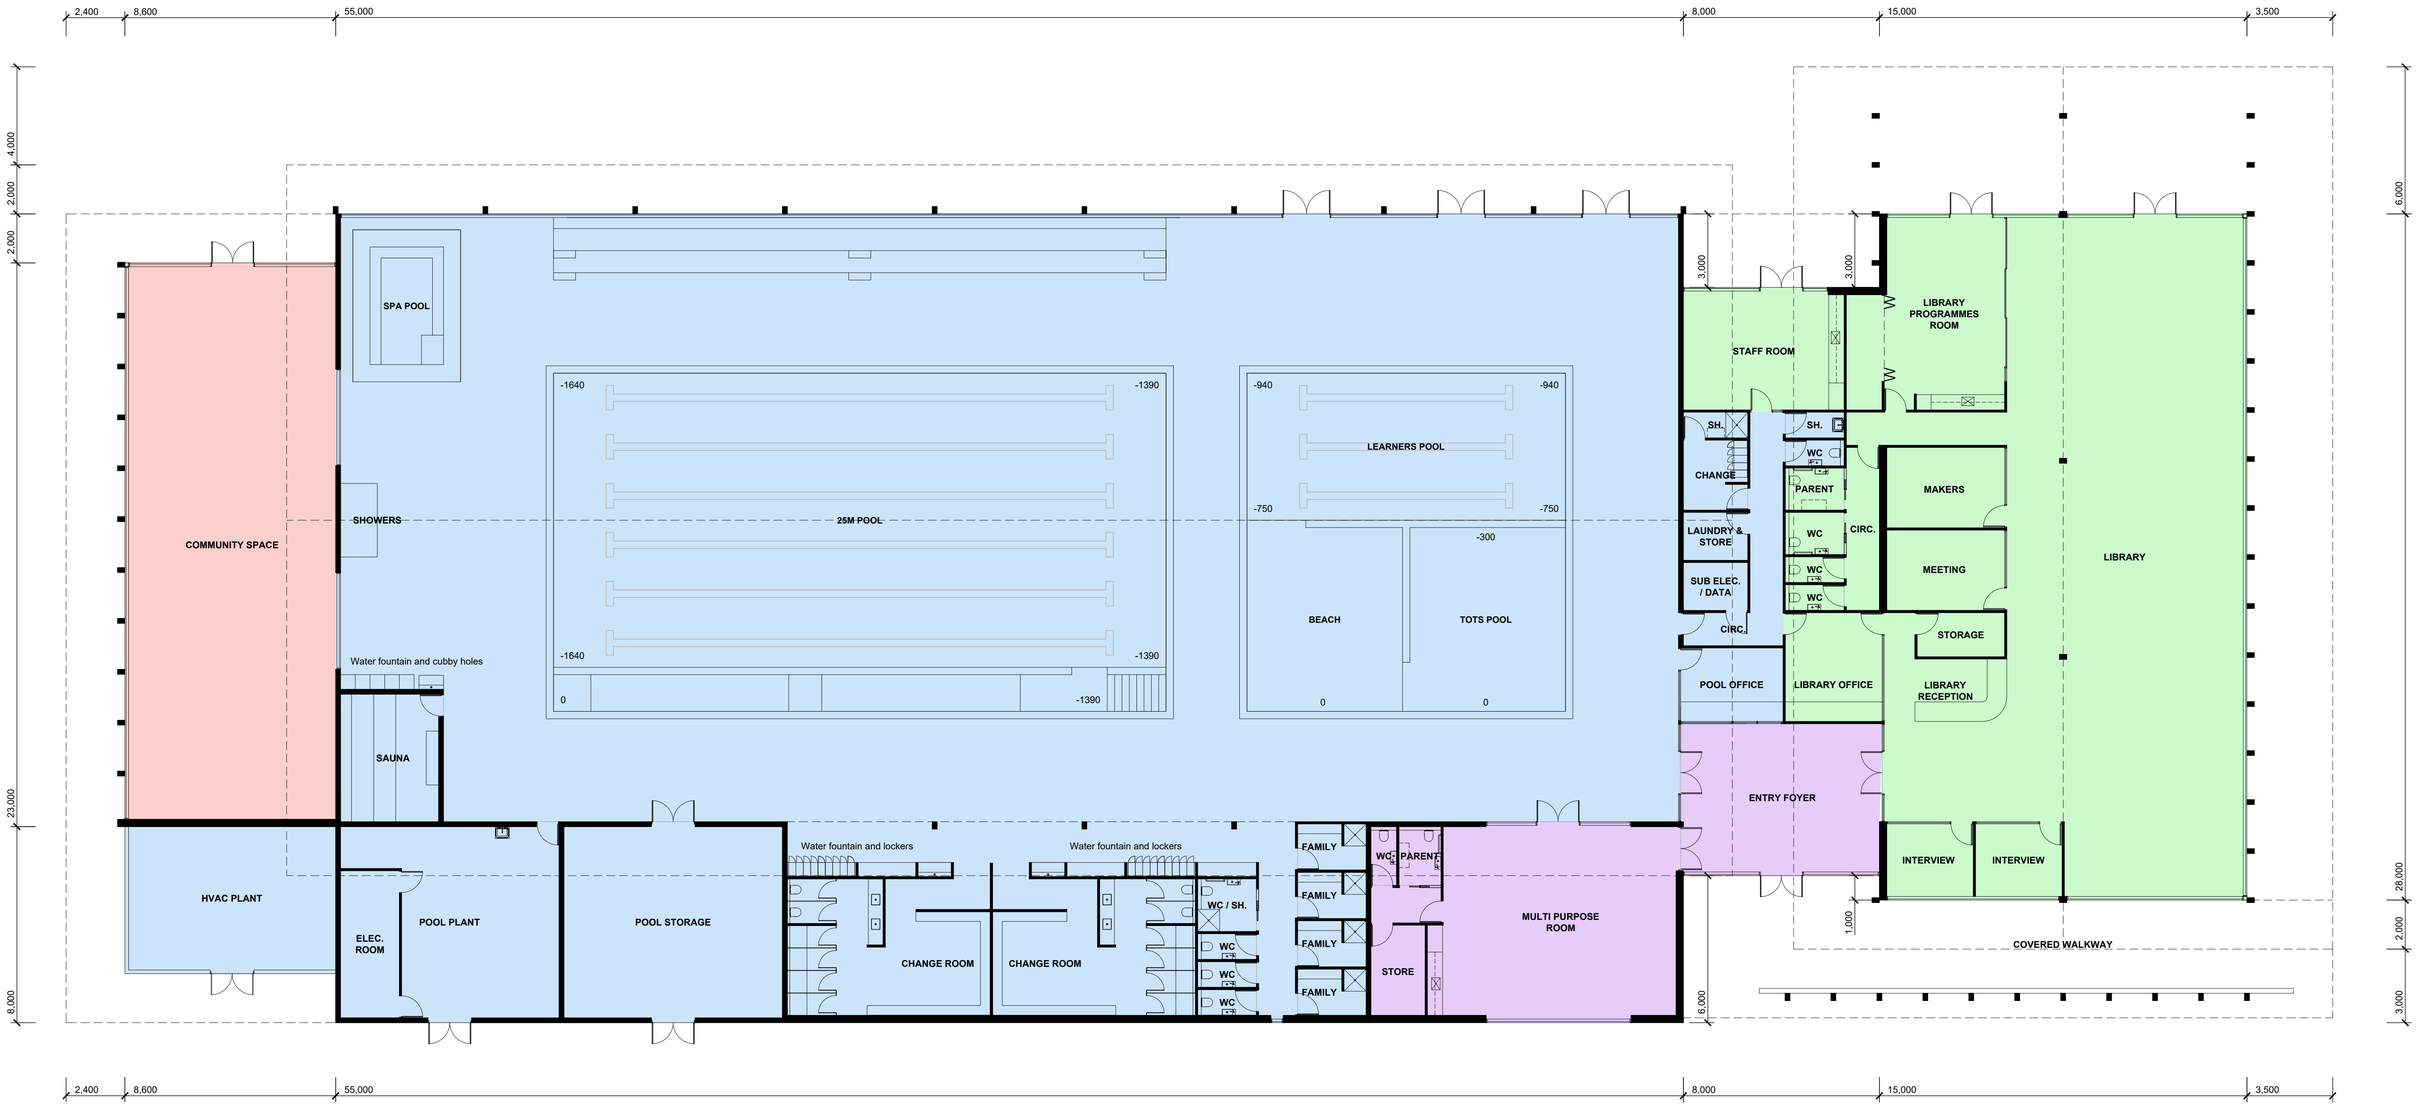

LEGEND:

Community Library	Multipurpose Space	Community Pool	Community Space
505m²	157m²	1,817m²	198m²